01 / 150 Section AA looking from Local Centre to wetland
1:1000 @ A0

0m 50m 100m 150m 200m 250m

02 / 150 Section AA looking from Local Centre to wetland - Part 1
1:500 @ A1

0m 25m 50m 75m 100m 125m

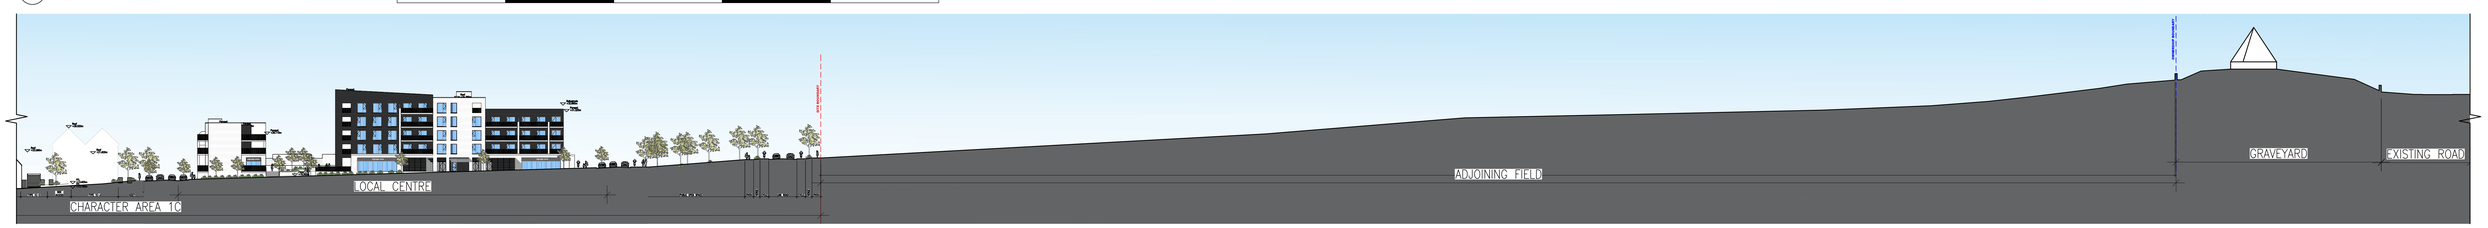

03 / 150 Section AA looking from Local Centre to wetland - Part 2
1:500 @ A1

0m 25m 50m 75m 100m 125m

04 / 150 Section BB looking from Monument to wetland
1:1000 @ A0

0m 50m 100m 150m 200m 250m

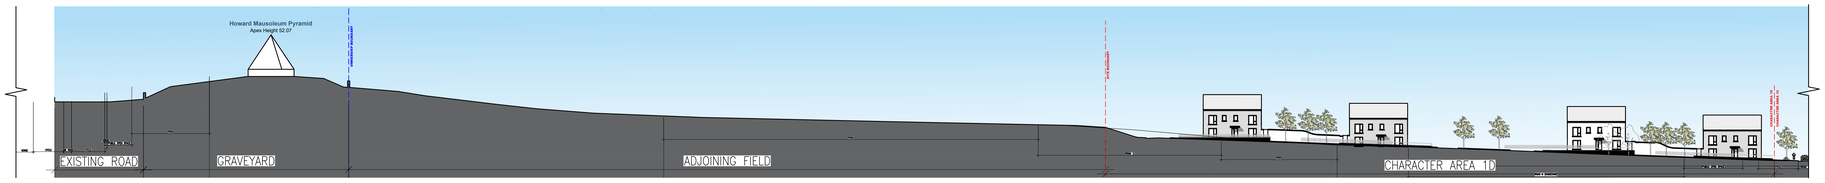

05 / 150 Section BB looking from Monument to wetland - Part 1
1:500 @ A0

0m 25m 50m 75m 100m 125m

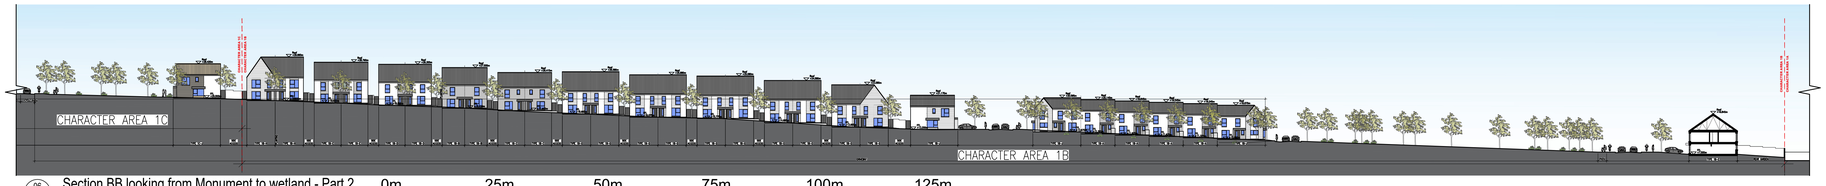

06 / 150 Section BB looking from Monument to wetland - Part 2
1:500 @ A0

0m 25m 50m 75m 100m 125m

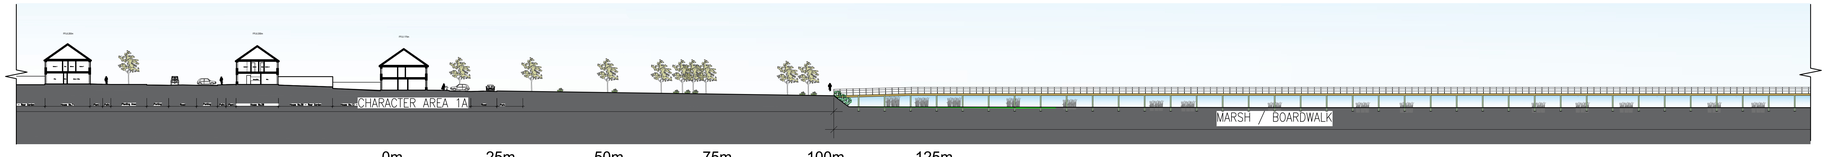

06 / 150 Section BB looking from Monument to wetland - Part 3
1:500 @ A0

0m 25m 50m 75m 100m 125m

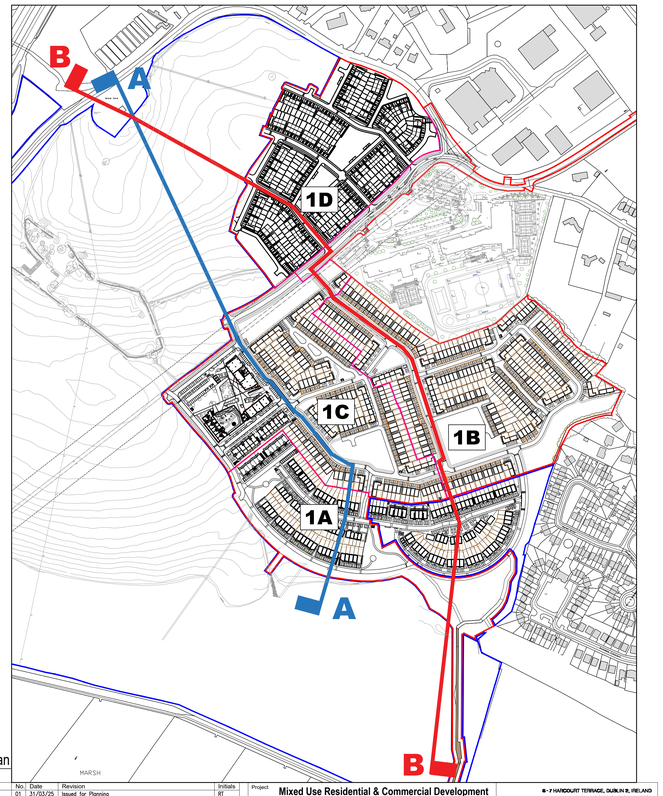

00 / 150 Key Plan
1:2500 @ A0

Notes
1. Copyright Reserved.
2. Work to figured dimensions only. Do not scale drawing.
3. The contractor is responsible for checking all levels and dimensions on site and shall refer all discrepancies to the Architect.
4. Where appropriate, for details of r.c. structure, or mechanical and electrical details, see Engineers drawings
5. Proprietary items shall be fixed in strict accordance with manufacturers instructions.
6. Sizes of proprietary items shall be checked with manufacturer.
7. The contractor shall be responsible for the coordination of structure, finishes and services.

Issue Status	
Progress	
Planning Application	■
Fire Cert	
Disability Cert	
Tender	
Construction	
As Built	
Information Only	

M:\Project Section - Current\6191 Arklow Housing\CAD\Drawings\Planning 2025\Site Drawings\6191-PP-150_Site Sections.dwg 15/05/2025 15:52:01

No.	Date	Revision	Initials
01	31/03/25	Issued for Planning	RT
02	11/04/25	Draft Planning Issue	ED
03	16/04/25	Draft Planning Issue	ED
04	15/05/25	Planning Issue	ED

Project: **Mixed Use Residential & Commercial Development at Kilbride, Arklow, Co. Wicklow**

Drawing Title: Phase 1 - Site Sections - Sheet 1 of 3

Drawing No: 6191-PP-150

Scale: 1:500@A0 | Rev: 04 | Drawn: RT, ED | Date: 15/05/25

6 - 7 HARCOURT TERRACE, DUBLIN 2, IRELAND
t + 353-1-618 2400 f + 353-1-676 2386
e arch@bkd.ie
www.bkd.ie
bkd architects
BURKE-KENNEDY DOYLE