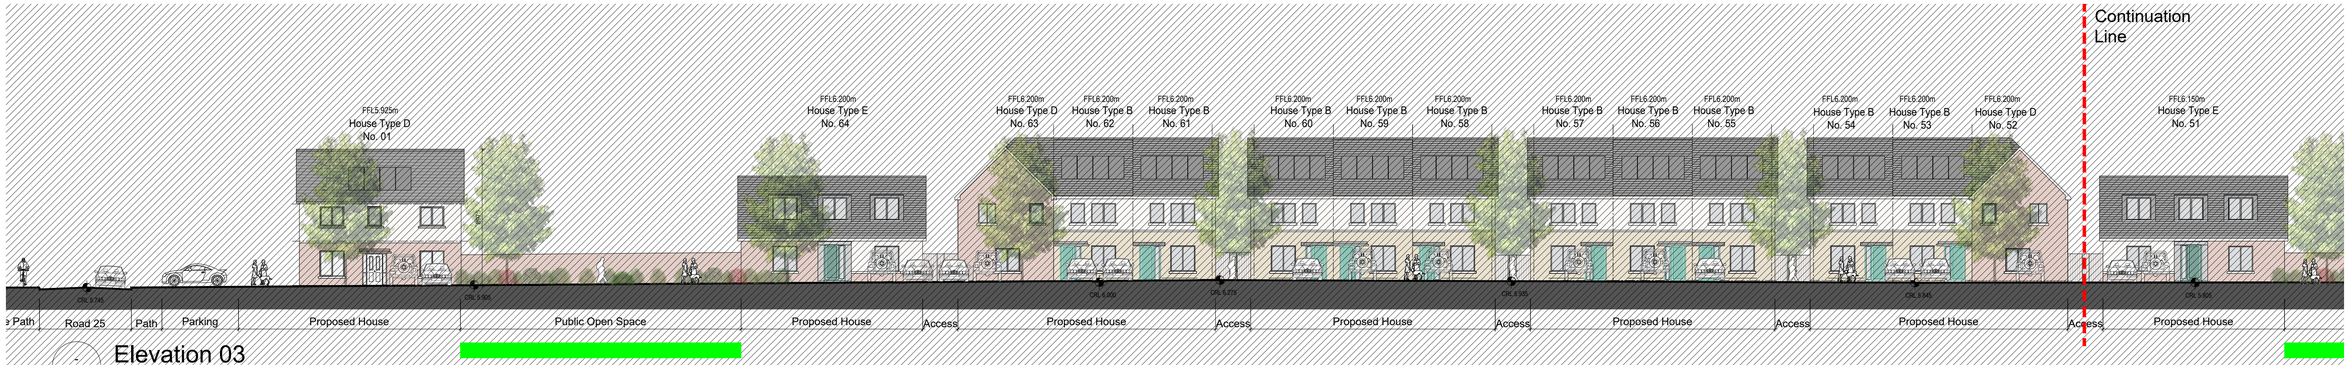

Elevation 03

ROAD 23 & 27

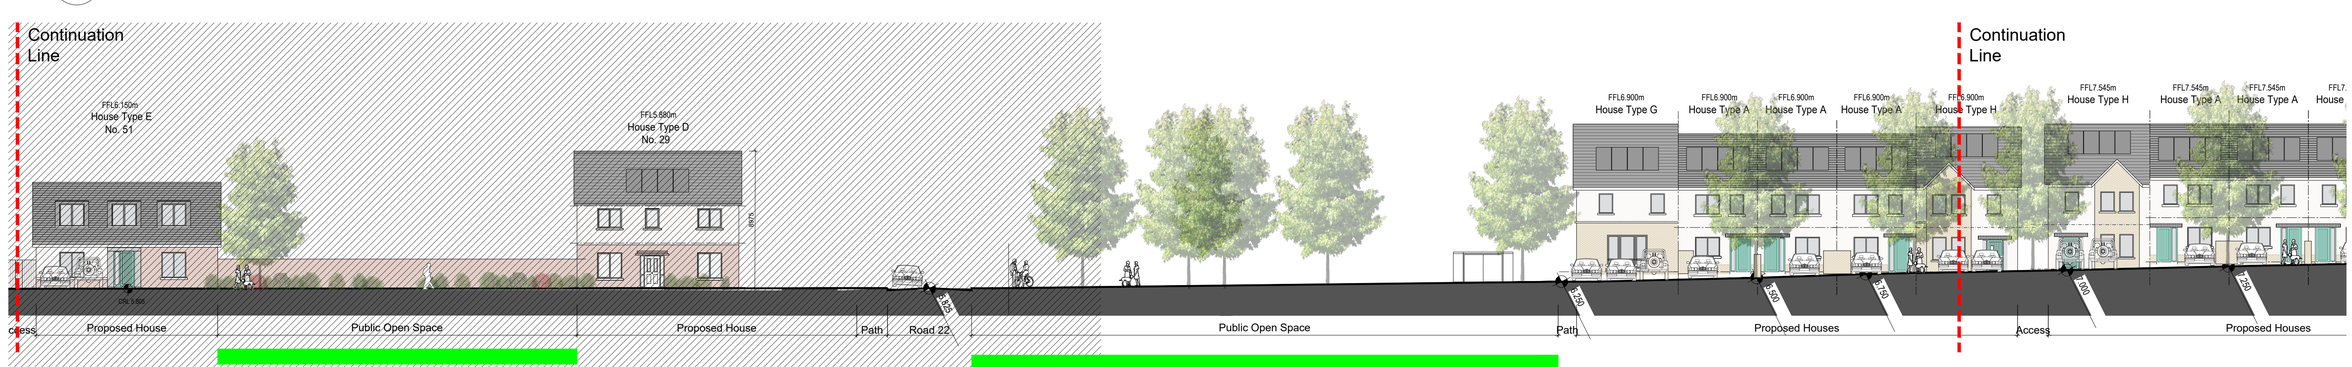

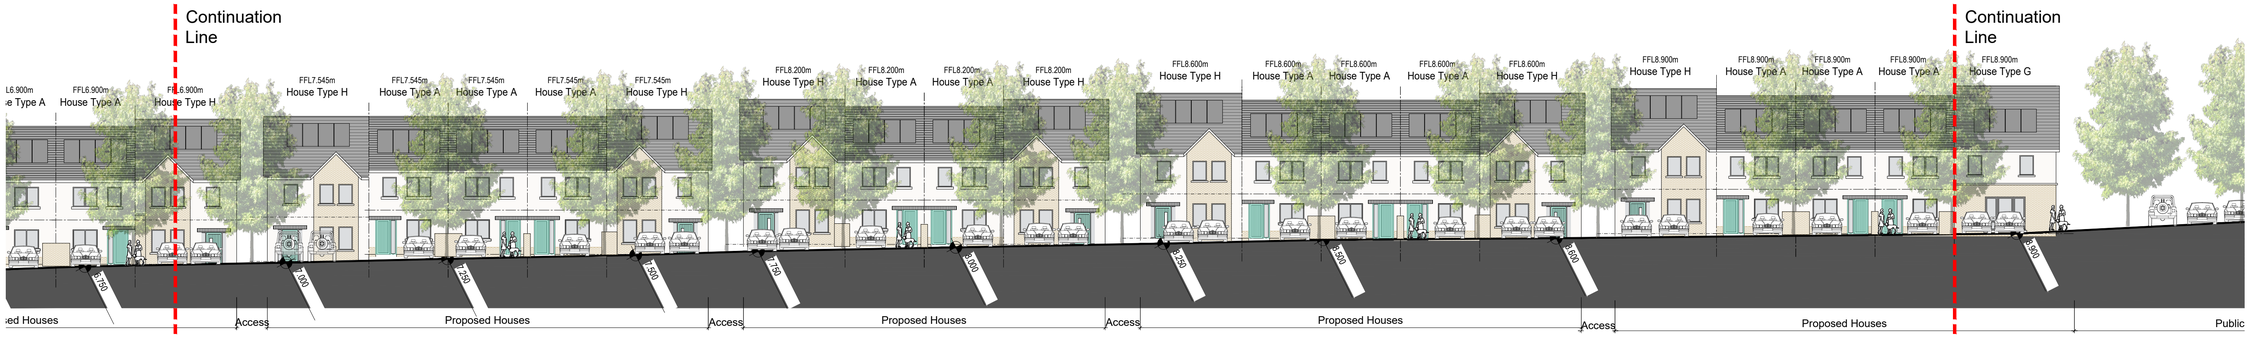

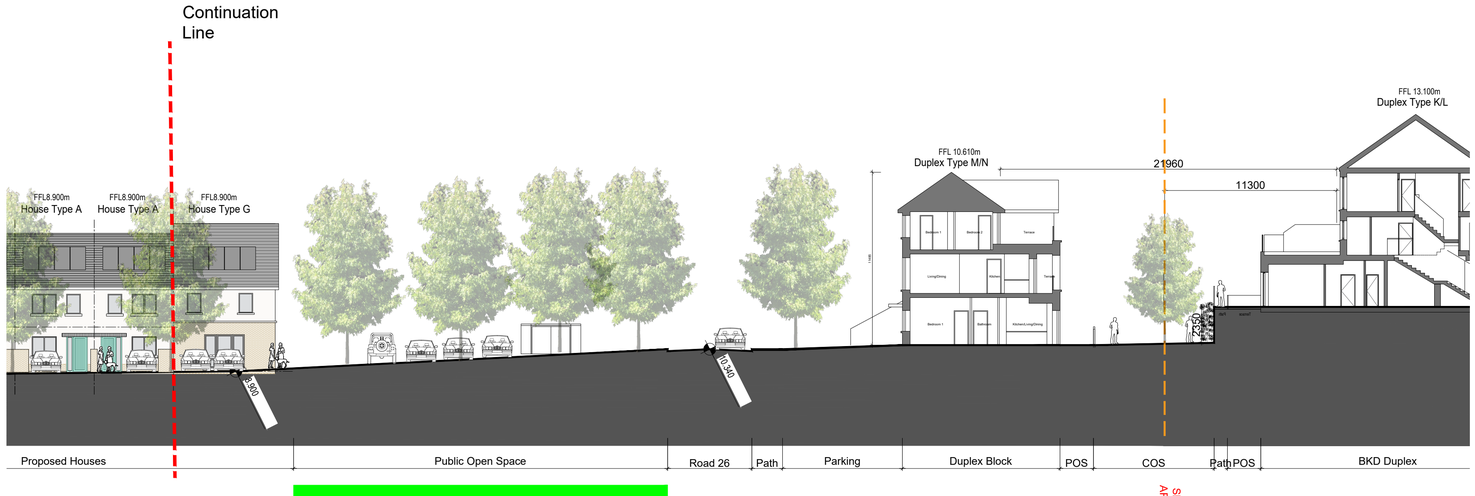

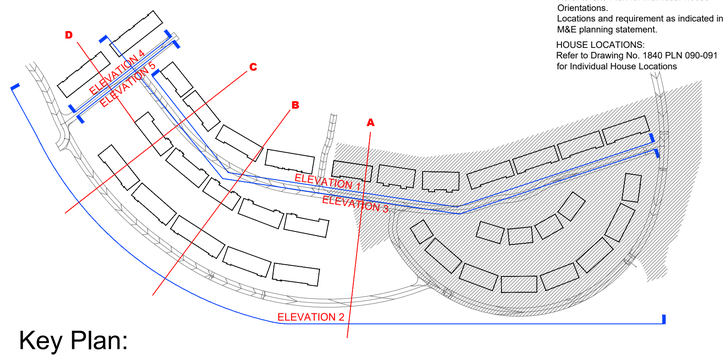

Key Plan:

HATCHED AREA INDICATES
'As Granted under ABP 319604-24'

Scale Bar:

0m 4m 8m 12m 16m 20m
1:200

Materials:

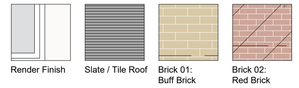

Render Finish | Slate / Tile Roof | Brick 01: Buff Brick | Brick 02: Red Brick

Notes:

Refer to Architects Drawings 1840 PLN 100, 101, 110 For Individual House & Duplex Types

Refer to Architects Drawing 1840 PLN 090-091 for Unit Orientation

Refer to Architects Drawing 1840 PLN 200-204 for Section Locations

MATERIALS:
Refer to Drawings 200-204 for exact locations of Brick & Render Usage on Elevations.

All Drainage & Roads Information is Indicated on Structural/Civil Engineers Drawings and Report.

All Landscaping indicated on NMP Architecture Drawings

All M & E Information is Indicated on Fallon Design Drawings & Reports

NORTH POINT:
Refer to Site Plan for Individual House Orientation

FLOOR LEVELS:
Refer to Site Plan for Individual House Levels

PV PANELS:
Refer to Site Plan for Individual House Orientations.
Locations and requirement as indicated in M&E planning statement.

HOUSE LOCATIONS:
Refer to Drawing No. 1840 PLN 090-091 for Individual House Locations

revision:

description: CHARACTER AREA 1A

STREET ELEVATIONS

ELEVATION 3 - ROAD 23 & 26

SHEET 3 OF 4

cad ref

drawing no.: 1840 PLN 202

rev'n.

job: Mixed Use Development On "Lands at Kilbride" Arklow Co. Wicklow

client: Certain Assets of Dawnhill and Windhill Limited

issue: PLANNING

scale: 1:200
date: April 25
drawn
checked

date/int.:

© This drawing is copyright.
1 Do not scale this drawing.
2 Errors and omissions to be immediately notified to Architect.
3 All dimensions to be checked on site.
4 To be read with relevant Engineers drawings.

CONROY CROWE KELLY
Architects & Urban Designers
65 MERRION SQUARE
DUBLIN 2, D02 DT32
PHONE 01-6613990
E-MAIL: info@cck.ie