© COPYRIGHT : THIS DRAWING OR DESIGN MAY NOT BE REPRODUCED WITHOUT PERMISSION
DO NOT SCALE: CONTRACTOR TO CHECK ALL DIMENSIONS AND REPORT ANY ERRORS OR OMISSIONS

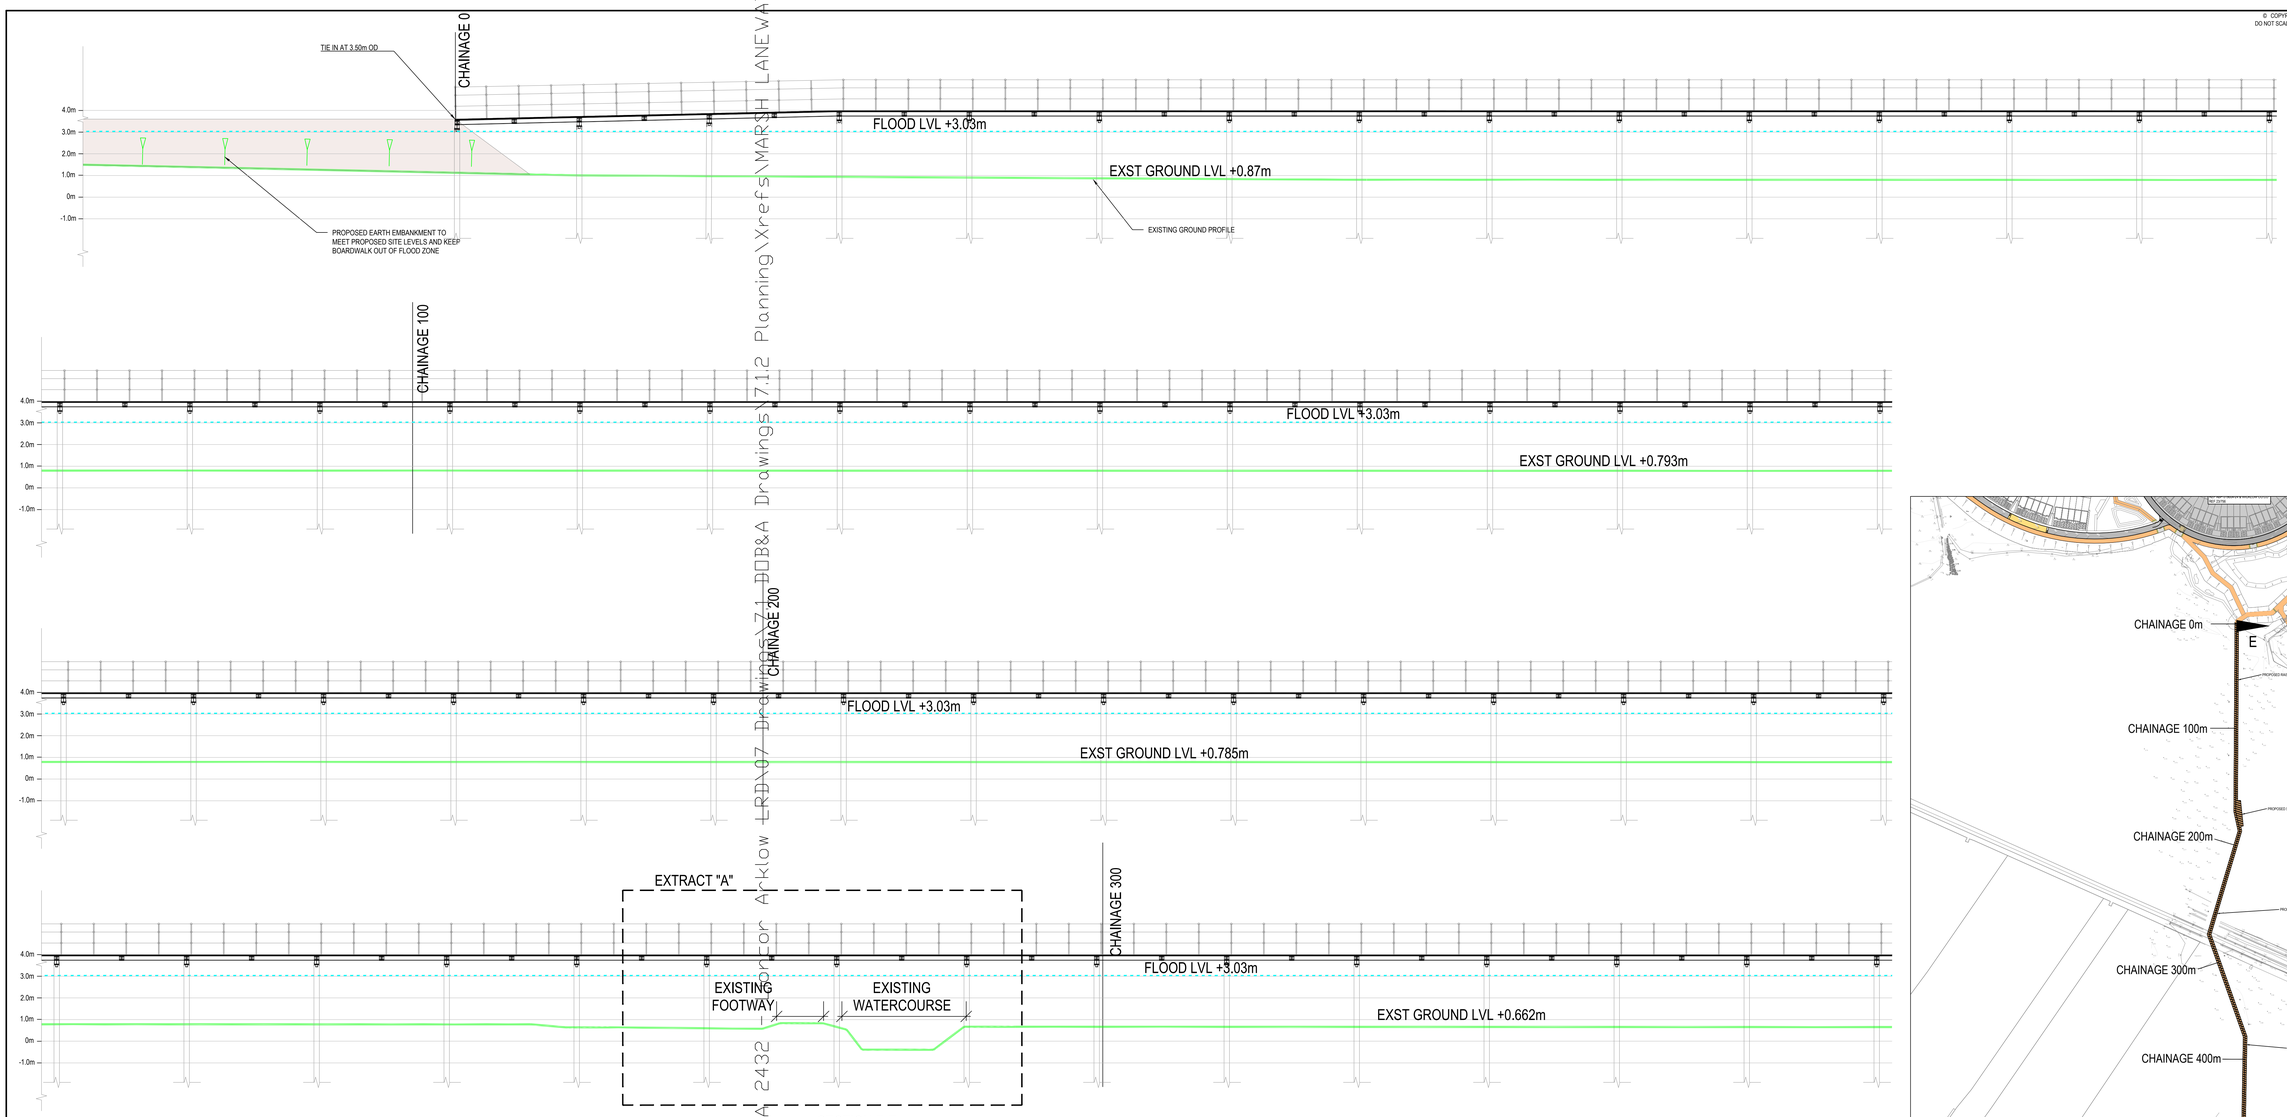

SECTION E-E
TYPICAL LONG SECTION THROUGH PROPOSED BOARDWALK
SCALE 1:100

EXTRACT "A" - EXISTING LANEWAY ACROSS MARSH

Missing or invalid reference
File: Z:\Projects\DOB&A Projects\2024 Projects\DOBA 2432 Arklow LRD\07 Drawings\7.1 DOB&A Drawings\7.1.2 Planning\Xrefs\MARSH LANEWAY.

NOTES:

1. FOR STANDARD DOBA NOTES REFER TO DRAWING 2432-DOB-XX-SI-DR-S-0001 & S-0002
2. REFER TO ARCHITECTS DRAWINGS FOR ALL SITE & APPLICATION BOUNDARIES
3. THIS DRAWING IS TO BE READ IN CONJUNCTION WITH ALL OTHER RELEVANT ARCHITECTS & ENGINEER'S DRAWINGS AND SPECIFICATIONS.
4. USE FIGURED DIMENSIONS ONLY. DO NOT SCALE
5. REFER TO SURVEY DRAWINGS FOR EXISTING SERVICES LAYOUTS AND MANHOLE INFORMATION
6. ALL EXISTING SURFACES TO BE REINSTATED FOLLOWING DIVERSION OF SERVICES/CONSTRUCTION OF NEW SERVICES
7. THE CONTRACTOR SHALL VERIFY ALL DIMENSIONS AND LEVELS WITH ARCHITECTURAL DRAWINGS PRIOR TO START OF CONSTRUCTION. ANY DISCREPANCIES TO BE NOTIFIED TO THE ENGINEER & ARCHITECT FOR RESOLUTION
8. CONTRACTOR TO ENSURE ALL WATER & WASTEWATER RELATED WORKS ARE IN ACCORDANCE WITH THE IRISH WATER WATER INFRASTRUCTURE & WASTEWATER INFRASTRUCTURE CODE OF PRACTICE & STANDARD DETAILS DOCUMENTS
9. TESTING OF ALL GRAVITY SEWERS AND MANHOLES TO BE IN ACCORDANCE WITH IRISH WATER CODE OF PRACTICE FOR WASTEWATER INFRASTRUCTURE SECTION 4.10 TESTING OF GRAVITY SEWERS & MANHOLES

N

0 10 20 30 40 50 m
SCALE 1:1000 @ A0

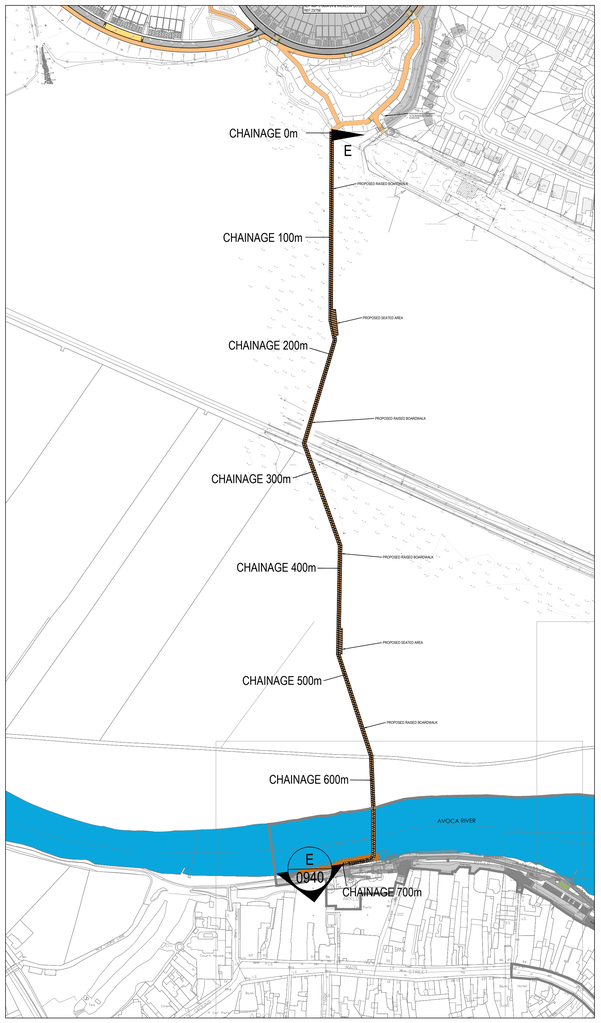

SITE KEY PLAN
SCALE 1:2000

Rev.	Note	Date	Drawn	Check
S2.P02	ISSUED FOR PLANNING	19.05.2025	KD	MJC
S2.P01	ISSUED FOR INFORMATION	16.04.2025	KD	MJC

PLANNING ISSUE

DONNACHADH O'BRIEN & ASSOCIATES CONSULTING ENGINEERS
UNIT 5C ELM HOUSE MILLENNIUM PARK NAAS CO. KILDARE
PHONE +353 45 904 062
INFO@DOBRIEN-ENGINEERS.IE
WWW.DOBRIEN-ENGINEERS.IE

Client: CERTAIN ASSETS OF DAWNHILL AND WINDHILL LIMITED

Project: LANDS AT KILBRIDE, ARKLOW, Co. WICKLOW

Drawing Title: PROPOSED BOARDWALK LONG SECTION SHEET 1

Drawn By:	Checked By:	Approved By:	Date:	Scale:	Sheet Size:
AK	DOB	DOB	07.04.2025	1:100	A0

Project Number:	Drawing Number:	Status Code:	Rev Number:
DOBA2432	2432-DOB-XX-SI-DR-C-0940	S2	P02