© COPYRIGHT : THIS DRAWING OR DESIGN MAY NOT BE REPRODUCED WITHOUT PERMISSION
DO NOT SCALE: CONTRACTOR TO CHECK ALL DIMENSIONS AND REPORT ANY ERRORS OR OMISSIONS

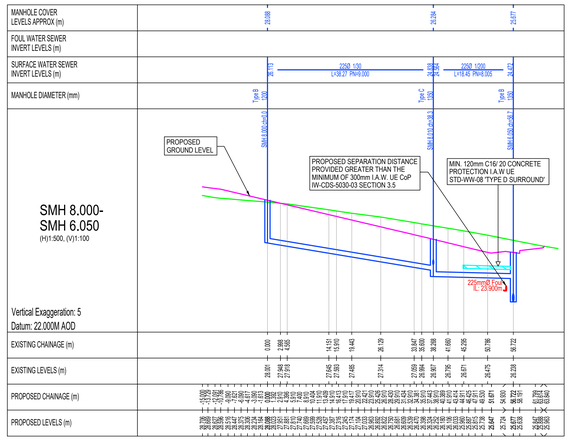

PROPOSED LONGITUDINAL SECTION SMH 8.000- SMH 6.050
SCALE 1:500

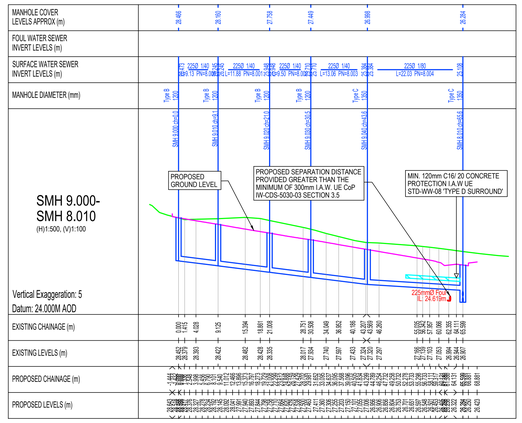

PROPOSED LONGITUDINAL SECTION SMH 9.000- SMH 8.010
SCALE 1:500

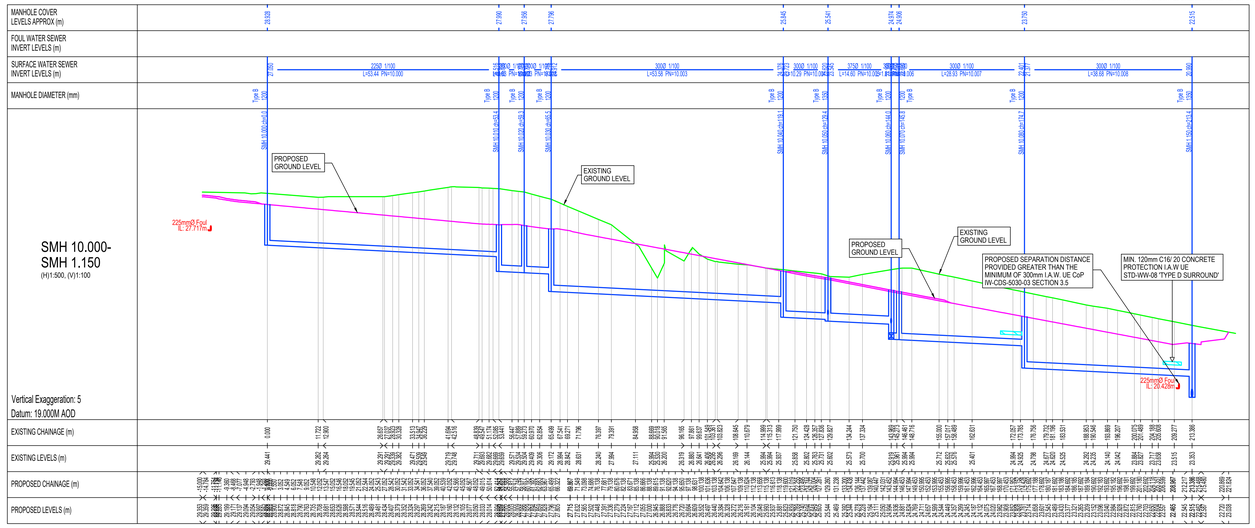

PROPOSED LONGITUDINAL SECTION SMH 10.000- SMH 1.150
SCALE 1:500

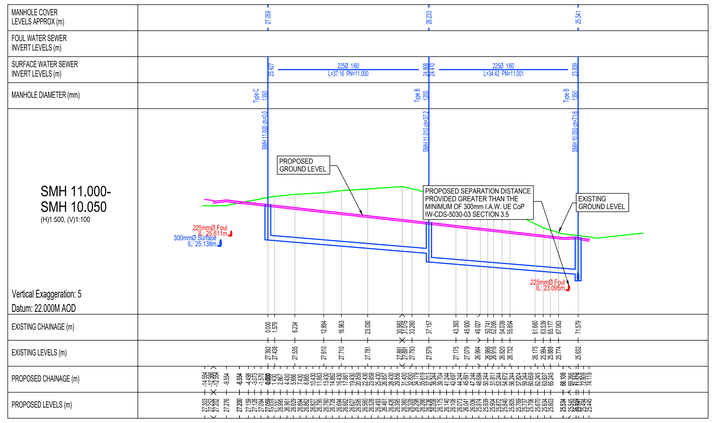

PROPOSED LONGITUDINAL SECTION SMH 11.000- SMH 10.050
SCALE 1:500

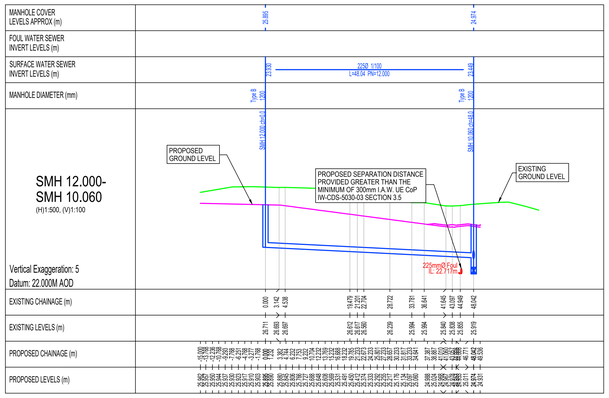

PROPOSED LONGITUDINAL SECTION SMH 12.000- SMH 10.060
SCALE 1:500

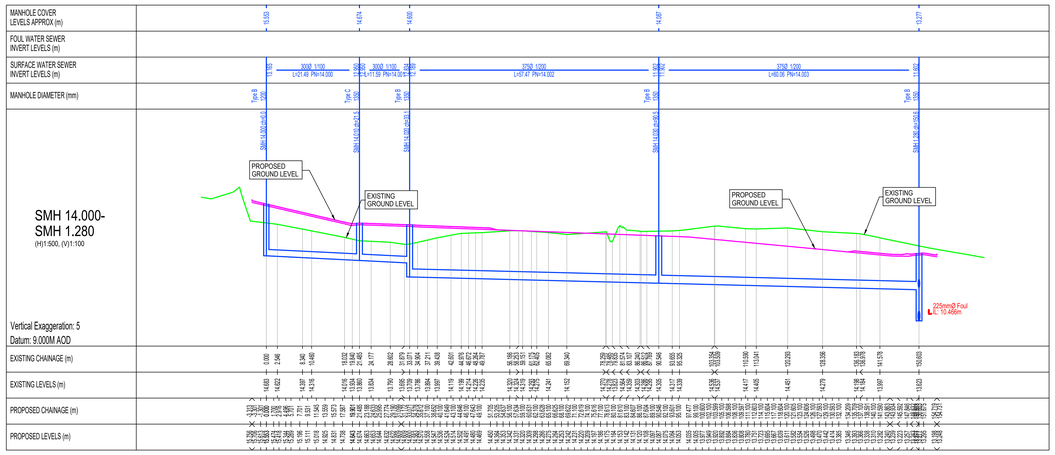

PROPOSED LONGITUDINAL SECTION SMH 14.000- SMH 1.280
SCALE 1:500

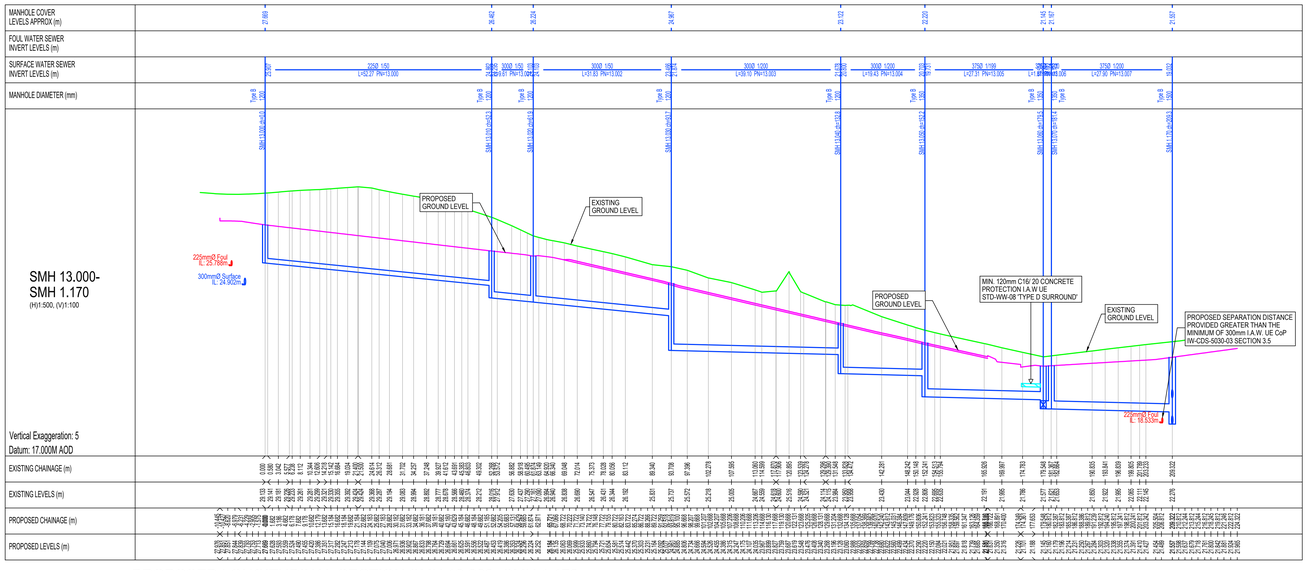

PROPOSED LONGITUDINAL SECTION SMH 13.000- SMH 1.170
SCALE 1:500

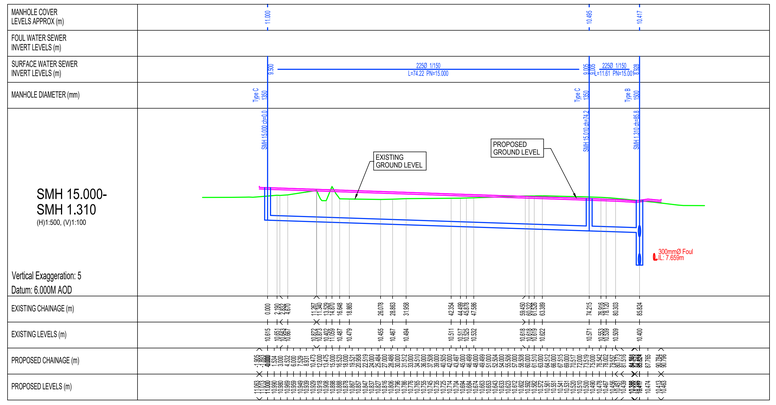

PROPOSED LONGITUDINAL SECTION SMH 15.000- SMH 1.310
SCALE 1:500

LEGEND:

- PROPOSED SURFACE WATER
- PROPOSED GROUND/ ROAD LEVEL
- EXISTING GROUND

GENERAL NOTES:

1. FOR STANDARD DOBA NOTES REFER TO DRAWING 2432-S00.1
2. THIS DRAWING IS TO BE READ IN CONJUNCTION WITH ALL OTHER RELEVANT ENGINEER'S DRAWINGS AND SPECIFICATIONS.
3. USE FIGURED DIMENSIONS ONLY. DO NOT SCALE
4. THE CONTRACTOR SHALL VERIFY ALL DIMENSIONS AND LEVELS WITH ENGINEERING DRAWINGS PRIOR TO START OF CONSTRUCTION. ANY DISCREPANCIES TO BE NOTIFIED TO THE ENGINEER FOR RESOLUTION.
5. CONTRACTOR IS RESPONSIBLE FOR ANY NECESSARY CONDITION SURVEY OF THE WORKS AREA, PUBLIC ROADS AND RETURN TO ORIGINAL CONDITION FOLLOWING WORKS
6. CONTRACTOR TO ALLOW FOR SCANNING AND GPR SURVEY OF THE SITE FOR ANY UNDERGROUND SERVICES PRIOR TO WORKS, REFER TO PUBLIC UTILITIES DRAWINGS FOR APPROXIMATE LOCATION OF EXISTING SERVICES

PLANNING ISSUE

Rev.	Note	Date	Drawn	Check
S2.P04	ISSUED FOR PLANNING	19.05.2025	KD	MJC
S2.P03	ISSUED FOR INFORMATION	16.04.2025	KD	MJC
S2.P02	ISSUED FOR S32B	25.10.2024	KD	MJC
S2.P01	ISSUED FOR DRAFT	18.10.2024	MJC	MJC

DONNACHADH O'BRIEN & ASSOCIATES CONSULTING ENGINEERS
UNIT 5C ELM HOUSE MILLENNIUM PARK NAAS CO. KILDARE
P +353 45 984 042
INFO@DOBA.IE WWW.DOBA.IE

Client: CERTAIN ASSETS OF DAWNHILL AND WINDHILL LIMITED

Project: "LANDS AT KILBRIDE", ARKLOW, Co. WICKLOW

Drawing Title: PROPOSED SW LONGITUDINAL SECTIONS SHEET 4

Drawn By:	Checked By:	Approved By:	Date:	Scale:	Sheet Size:
MJC	MJC	DOB	OCT 2024	1:500	A0

Project Number:	Drawing Number:	Status Code:	Rev Number:
DOBA2432	2432-DOB-XX-SI-DR-C-1403	S2	P04